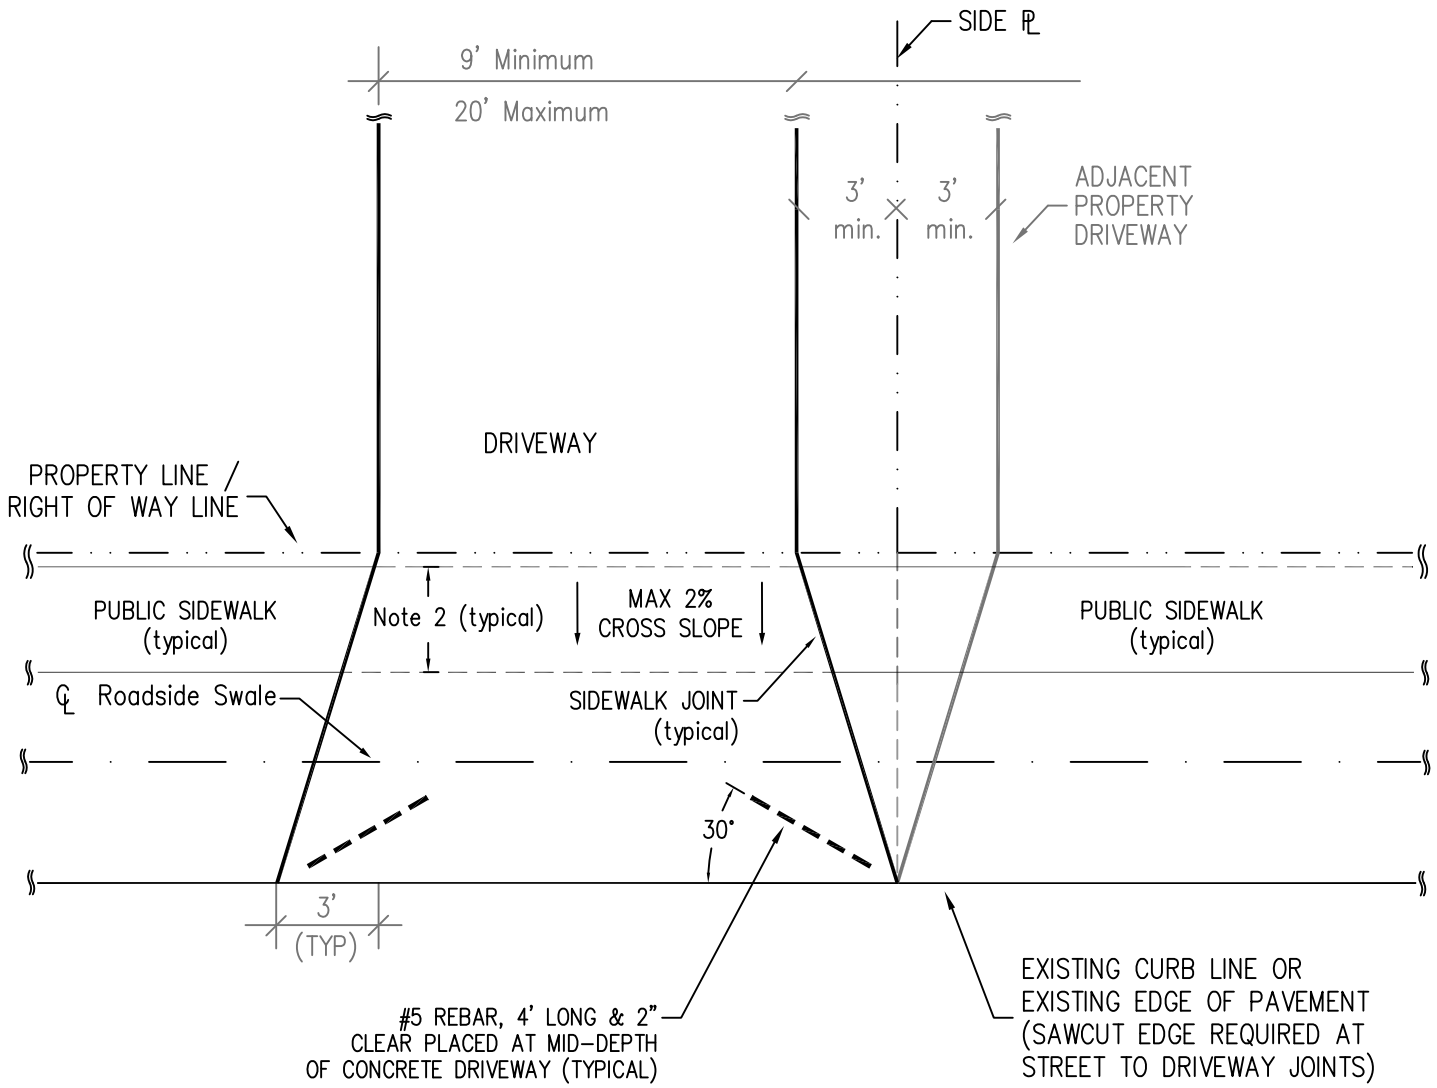

NOTES:

1. Driveway permits shall address elevation differences that could exist at property line.
   * drainage cannot discharge to adjacent property.
   * curbing may be required to address drainage & differences in elevation.
   * ensure that notes are added to permit plans if lacking proper data.
2. Drive apron & sidewalk within right-of-way shall be 5-1/2" true measure depth minimum.
   * No pavers for sidewalk, unless approved by Town Engineer.
   * Interface edge must be sawcut.
3. See Detail 108c for sidewalk interface.
4. See Detail 108c & 108d for asphalt, concrete, or paver brick typical sections and specifications.
5. Town of Jupiter Ord. 32-91 requires turnouts be located a minimum of 30' setback from intersecting roads or street right of way lines.

SINGLE DRIVEWAY

TOWN OF JUPITER
ENGINEERING DIVISION
210 MILITARY TRAIL
JUPITER, FLORIDA 33458
(561) 746-5134

RESIDENTIAL DRIVEWAYS
DETAIL AND REQUIREMENTS

K:\Drawings\Details\2015\108 201507updates\108a - driveways.dwg

DETAIL NUMBER
108a
Revised 20100820